14350

# Copy.

## Halberts Addition to the Village of Grand Ledge.

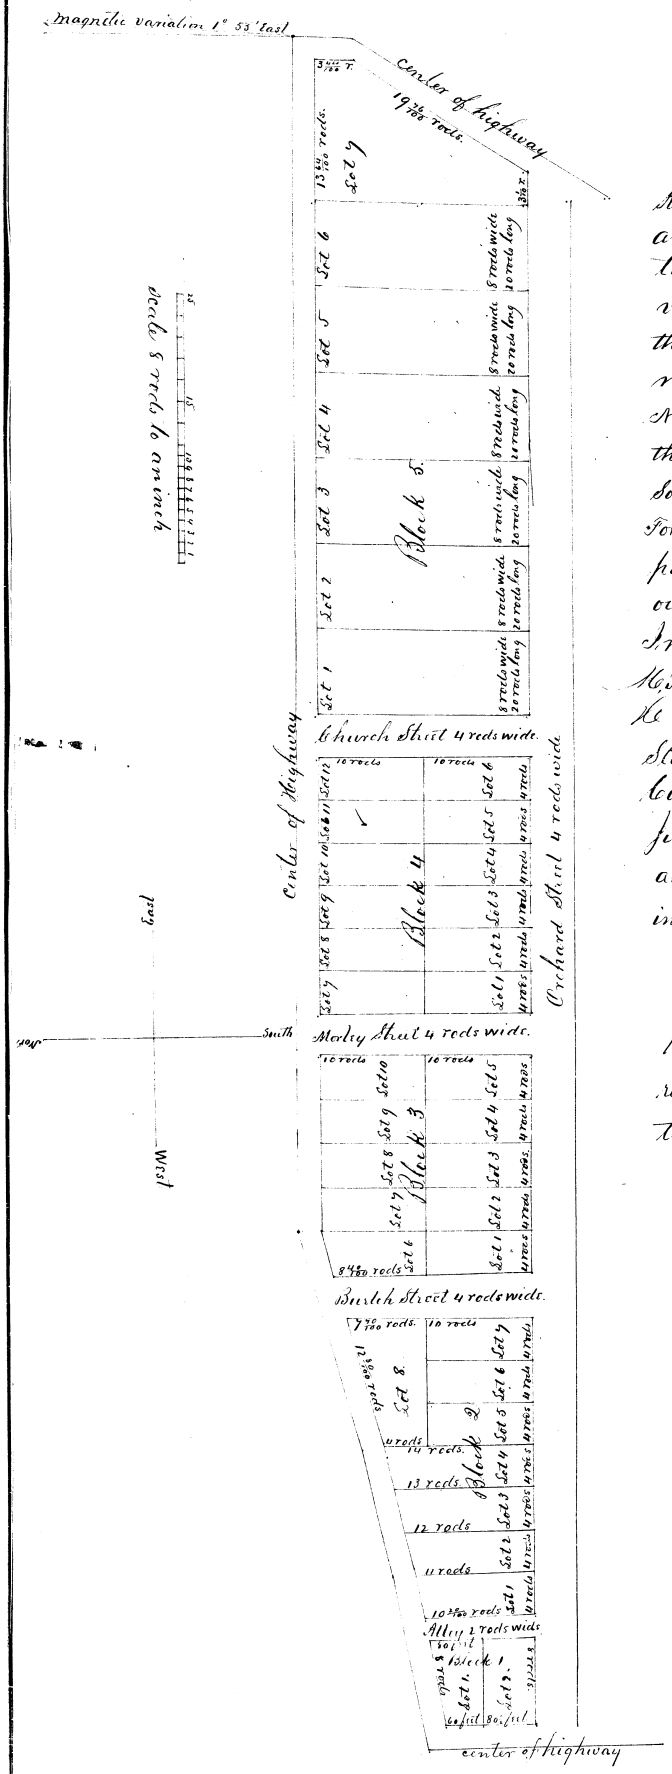


Know all men by these presents that we Harrison Halbert Proprietor and Stephen Pearl Surveyor have laid out the following lands into a Village to be called Halbert's Addition to the Village of Grand Ledge viz: commencing twenty six rods South of the North west corner of the South half of the South west quarter of Section one in Town four north of Range four west in Michigan, thence east 146 rods, thence North 32° East 23 86/100 rods, thence North 5 90/100 rods thence west 111 10/100 rods thence South 74° West 20 88/100 rods thence South 76½° West 12 28/100 rods thence South 79° west 16 20/100 rods thence South 10 61/100 rods to place of beginning For a detailed description of said Village reference is made to the accompanying plat thereof. In witness whereof we have hereunto subscribed our names this 24th day of May 1875

In presence of
M. P. Bentley
H. J. Stark

Harrison Halbert {S.S.}
Stephen Pearl {S.S.}
Surveyor

State of Michigan }ss
County of Eaton } On this 24th day of May 1875 before me a Justice of the Peace for said County personally appeared Harrison Halbert and Stephen Pearl known to me to be the persons who executed the foregoing instrument and acknowledged the same to be their free act and deed

Hilton P. Bostick Justice of the Peace

We hereby certify that we have carefully compared this copy with the record of the duplicate of the original plat and that it is a true transcript therefrom and of the whole of such record

L. A. Smith Deputy Register of Deeds for Eaton County Michigan

Stephen Pearl, Surveyor

Received and filed in Auditor General's Office August 2. 1875
H. R. Pratt
Deputy